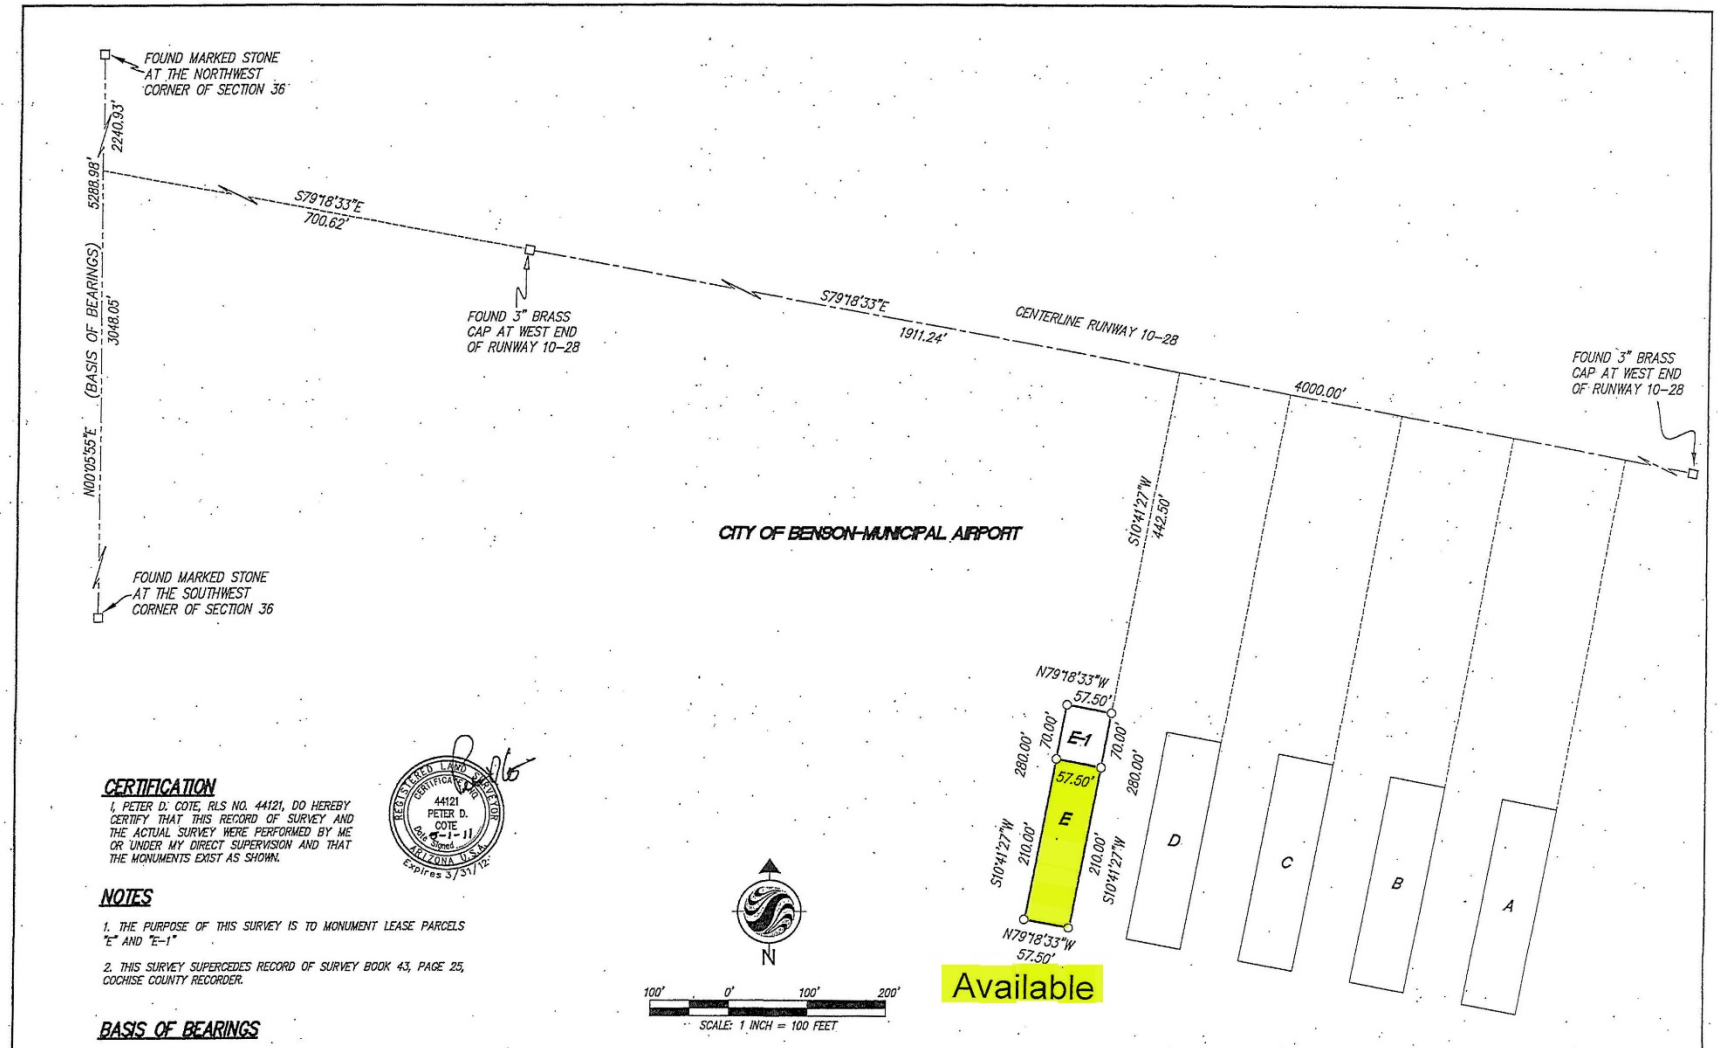

CERTIFICATION

I, PETER D. COTE, RLS NO. 44121, DO HEREBY CERTIFY THAT THIS RECORD OF SURVEY AND THE ACTUAL SURVEY WERE PERFORMED BY ME OR UNDER MY DIRECT SUPERVISION AND THAT THE MONUMENTS EXIST AS SHOWN.

REGISTERED LAND SURVEYOR
CERTIFICATE NO.
44121
PETER D.
COTE
6-1-11
Date Signed
ARIZONA U.S.A.
Expires 3/31/12

NOTES

1. THE PURPOSE OF THIS SURVEY IS TO MONUMENT LEASE PARCELS "E" AND "E-1"
2. THIS SURVEY SUPERCEDES RECORD OF SURVEY BOOK 43, PAGE 25, COCHISE COUNTY RECORDER.

BASIS OF BEARINGS

THE BASIS OF BEARING FOR THIS SURVEY IS BETWEEN THE FOUND MONUMENTS AT THE SOUTHWEST CORNER AND NORTHWEST CORNER OF SECTION 36. SAID BEARING IS N00°05'55"E.

LEGEND

- □ INDICATES MONUMENT FOUND AS NOTED HEREON, HELD FOR CONTROL
- ○ INDICATES SET ½" REBAR TAGGED RLS 44121
- ——— INDICATES BOUNDARY LINE

Stantec Consulting Inc.
201 North Bonita Ave. Suite. 101
Tucson, AZ
85745-2999
Tel. 520.750.7474
Fax. 520.750.7470
www.stantec.com

Stantec

RECORD OF SURVEY

OF LEASE PARCEL E-1, BENSON MUNICIPAL AIRPORT
LOCATED IN A PORTION OF THE S1/2 OF SEC. 36, T16S, R19E
G&SRM, COCHISE COUNTY, ARIZONA

PREPARED FOR:
CITY OF BENSON-MUNICIPAL AIRPORT

SHT. 1 OF 1

SCALE	1"=100'
PLOT	1 = 1
DESIGN	N/A
DRAWN	PDC
CHKD.	BPG
DATE	04-22-11
JOB NO.	161435017